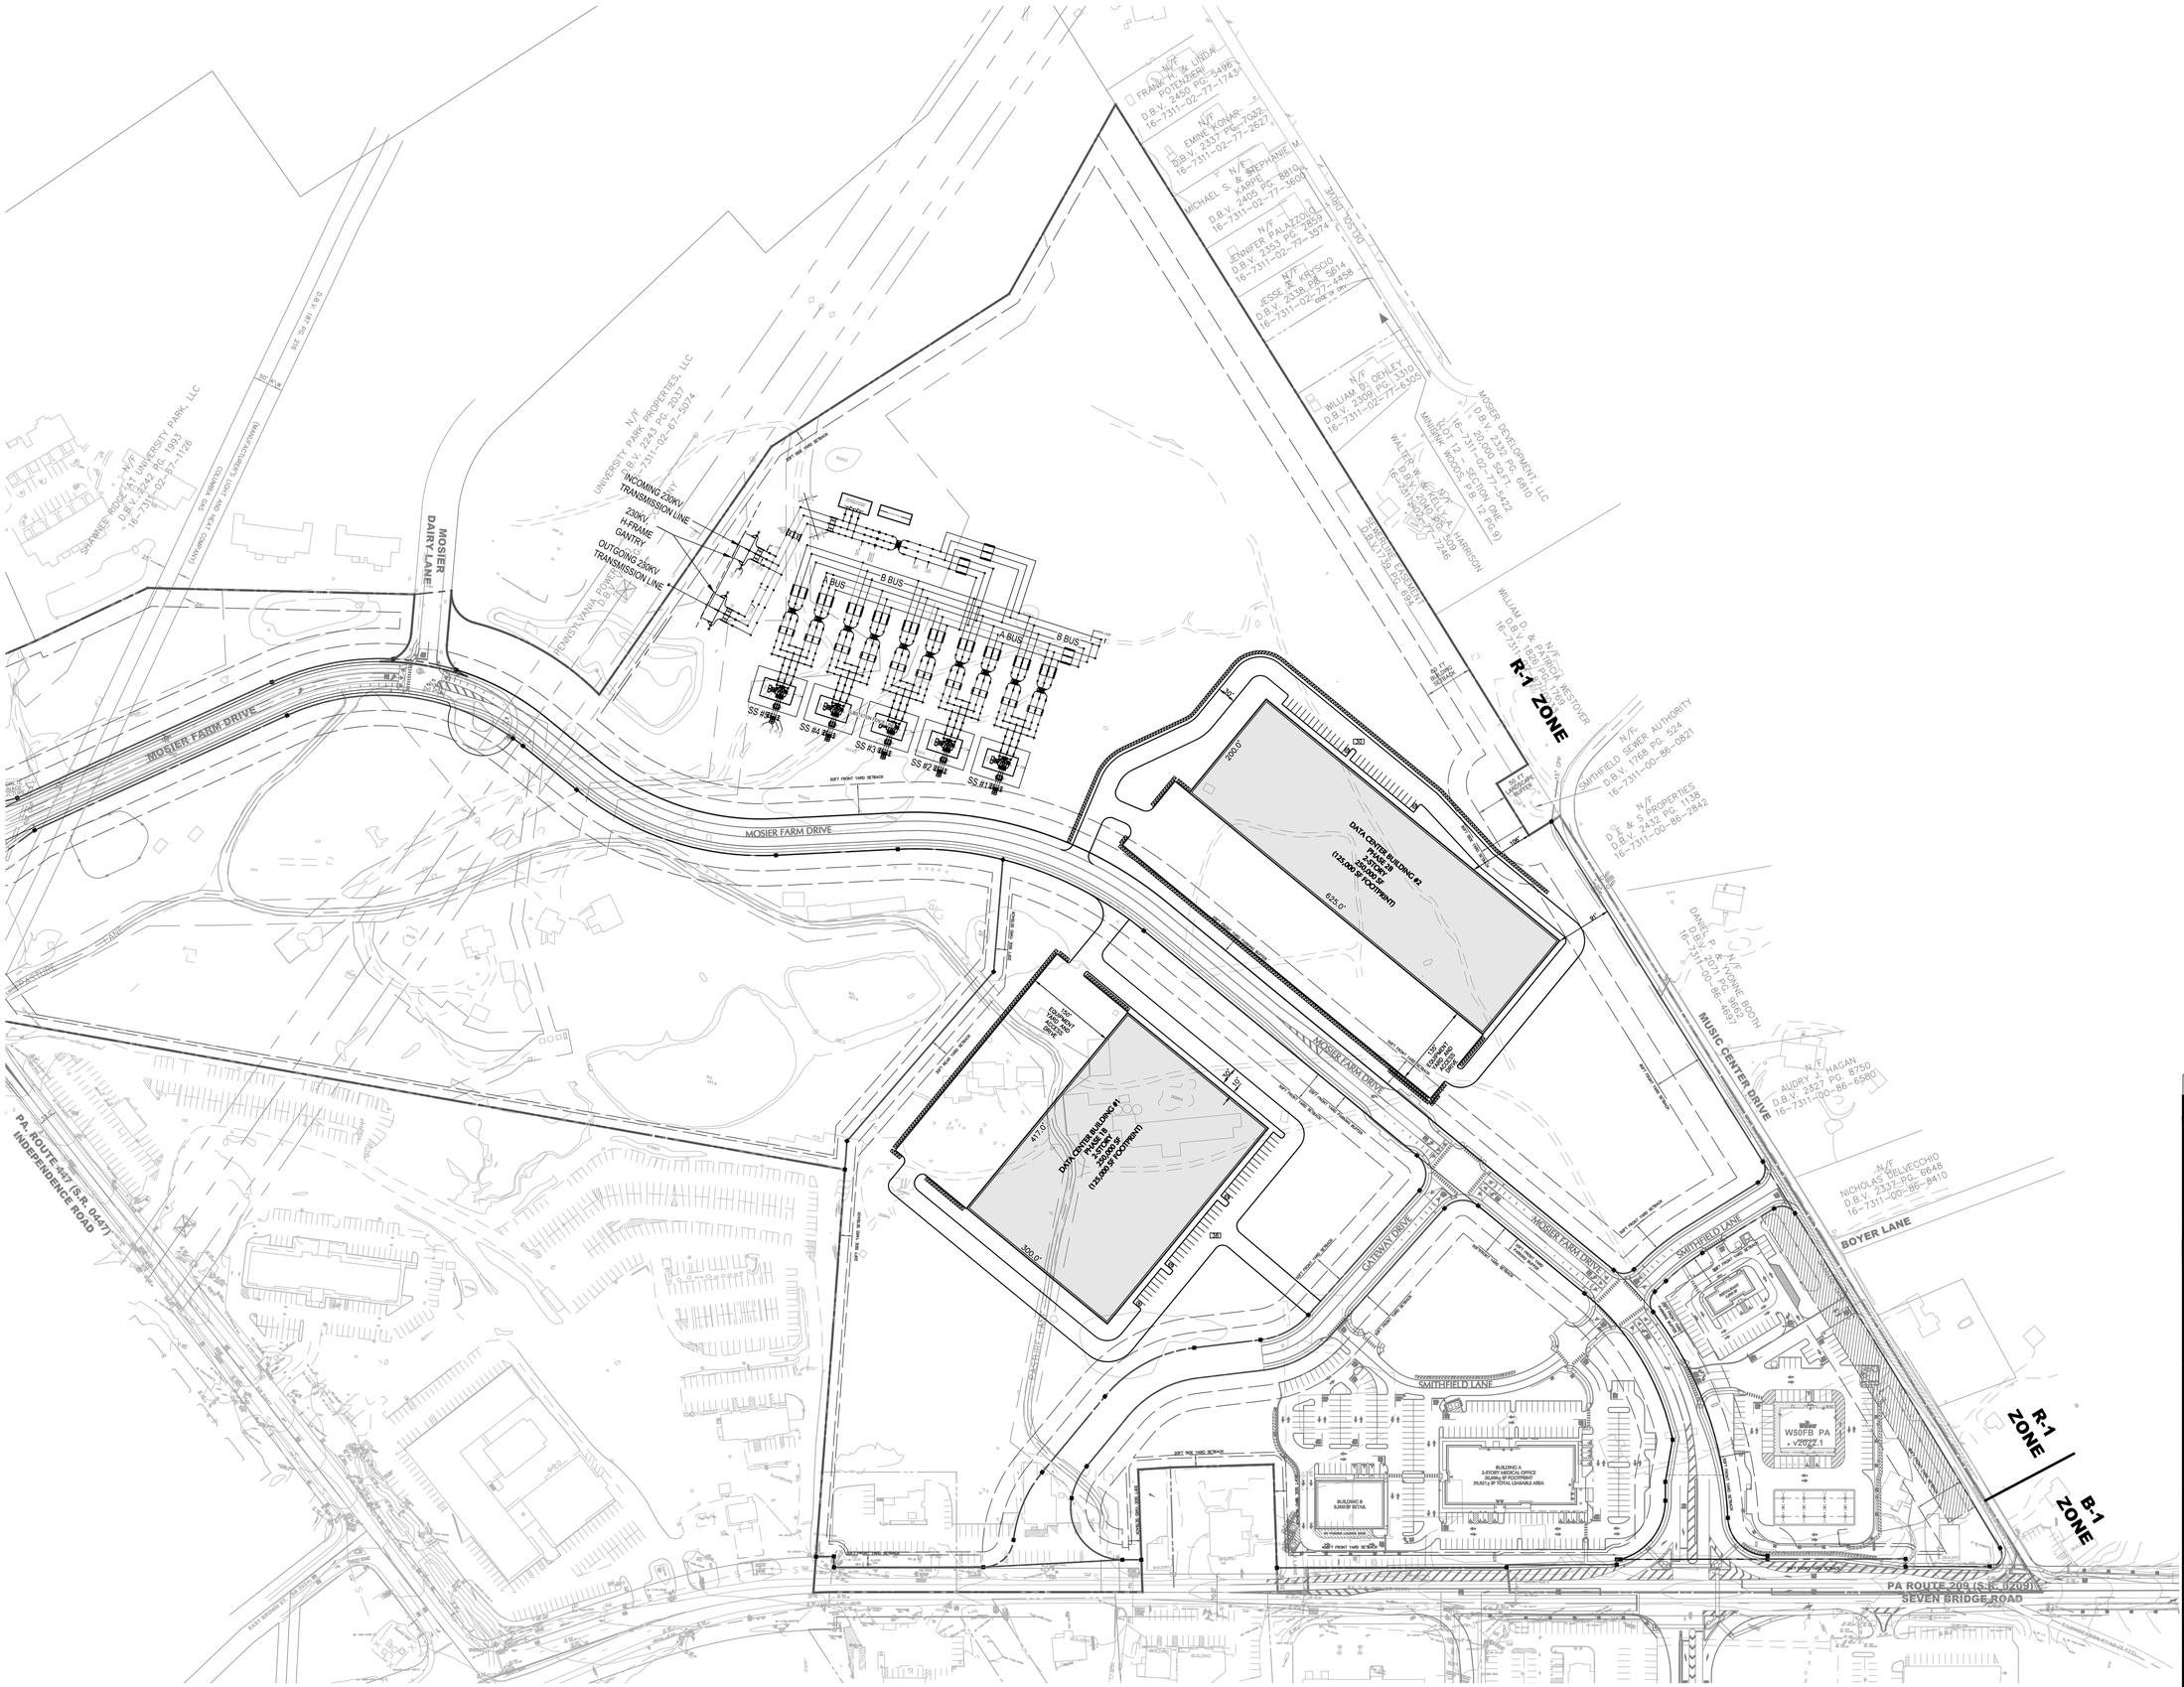

Date	Description	No.
Revisions		

LANGAN

Langan Engineering and Environmental Services, Inc.

300 Kimball Drive
Parsippany, NJ 07054

T: 973.560.4900 F: 973.560.4901 www.langan.com

Project

SMITHFIELD GATEWAY
PHASE 1B, 2A & 2B

SMITHFIELD TOWNSHIP
MONROE COUNTY PENNSYLVANIA

Drawing Title

CONCEPTUAL SITE PLAN

Project No.	100501402
Date	DECEMBER 10, 2025
Drawn By	TEG
Checked By	TH

Drawing No.
CP01
CS101
1131
Sheet 1 of 1

LANGAN

Project No. 100501402

© 2020 Langan

Date: 12/10/2025 Time: 08:49 User: tgreen Style Table: Langan.stb Layout: CS101-1121 Document Code: CP02-100501402-0309-CS101-1131