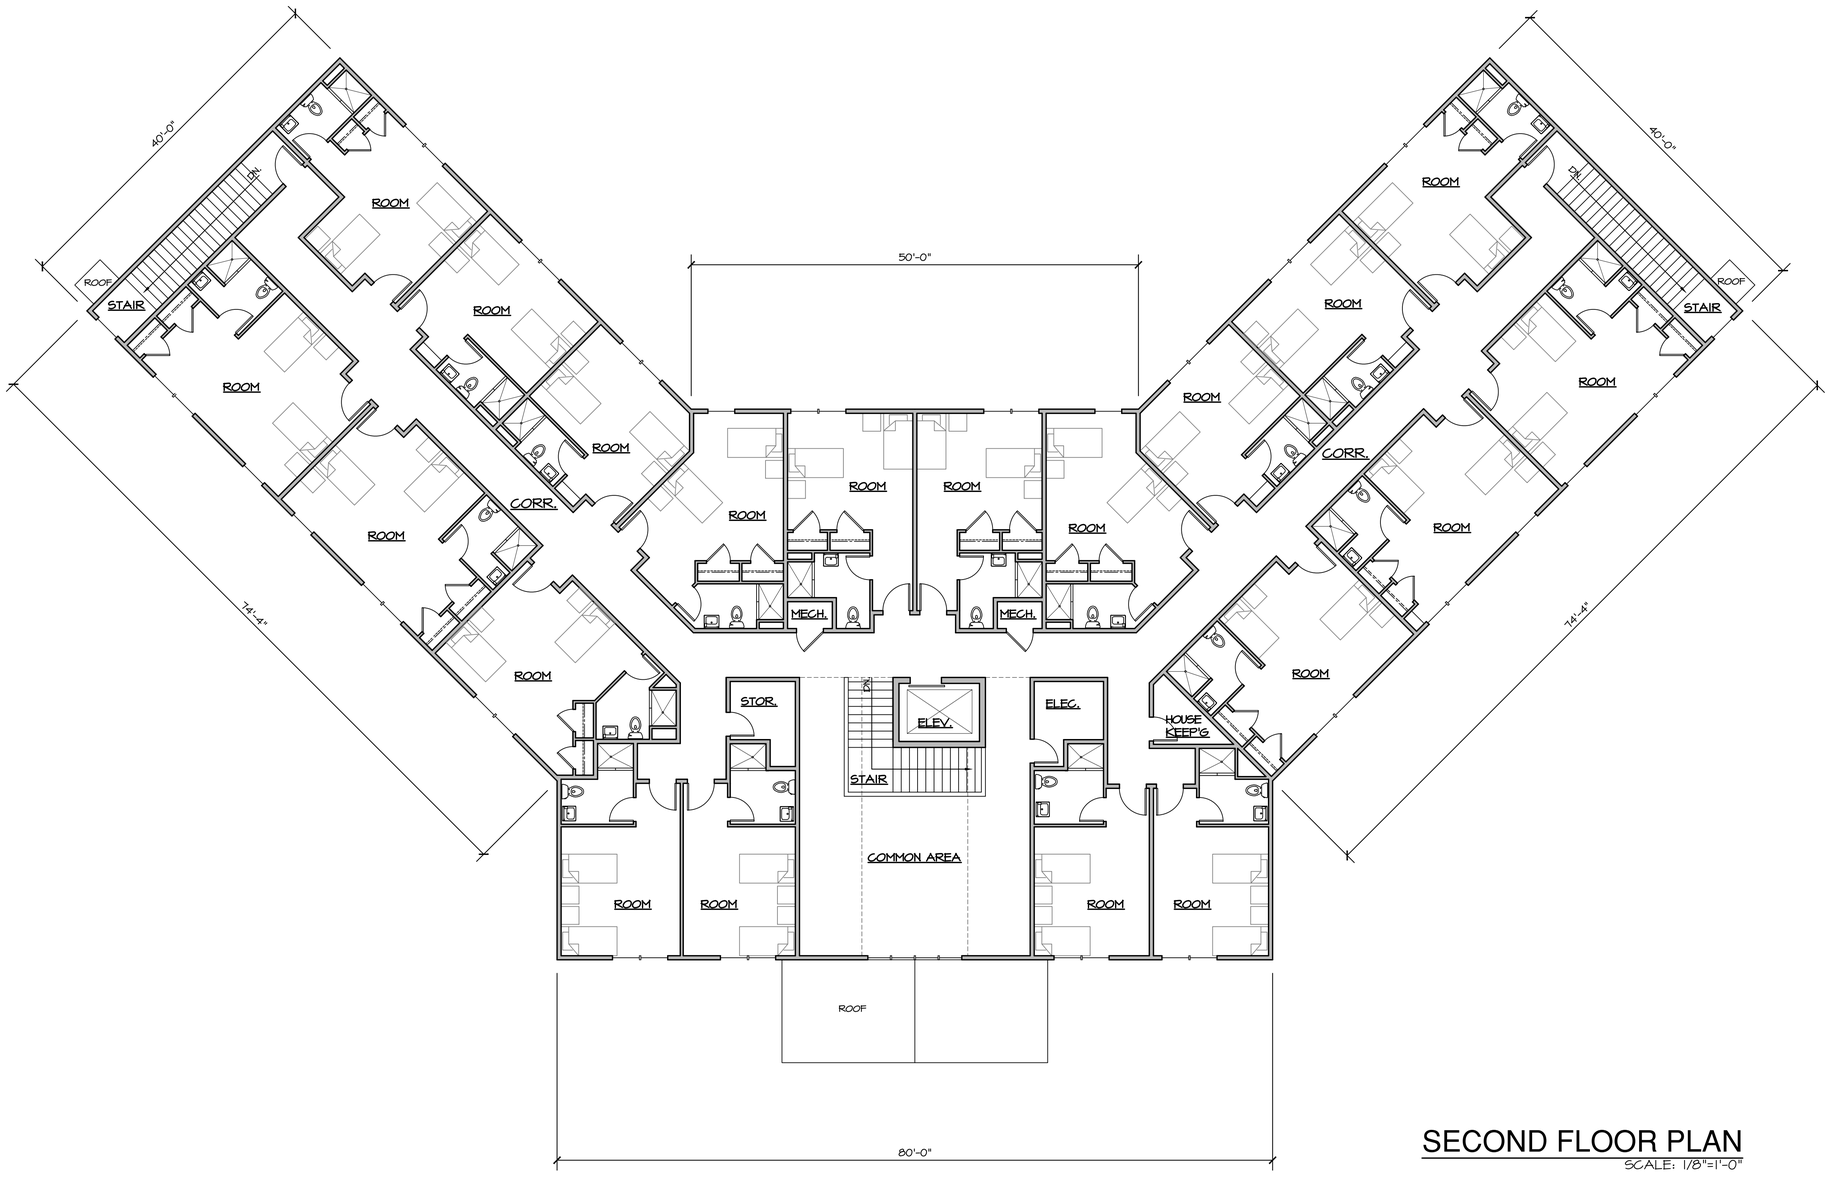

SECOND FLOOR PLAN

SCALE: 1/8"=1'-0"

REVISIONS

NO.	DATE	ITEM

DANSBURY DESIGN & DRAFTING
A Nauman *Company*

20 LENOX AVENUE
EAST STROUDSBURG, PA 18301
PHONE 570-476-7606
FAX 570-476-7607

HEALTHY MINDS TREATMENT CENTER
HEALTHY MINDS PARTNERS LLC.
SMITHFIELD TOWNSHIP MONROE COUNTY, PA

DRAWN BY:	DM/JL
DATE:	7/12/23
SCALE:	AS NOTED
JOB #:	23-07-03

PLAN

SD-2