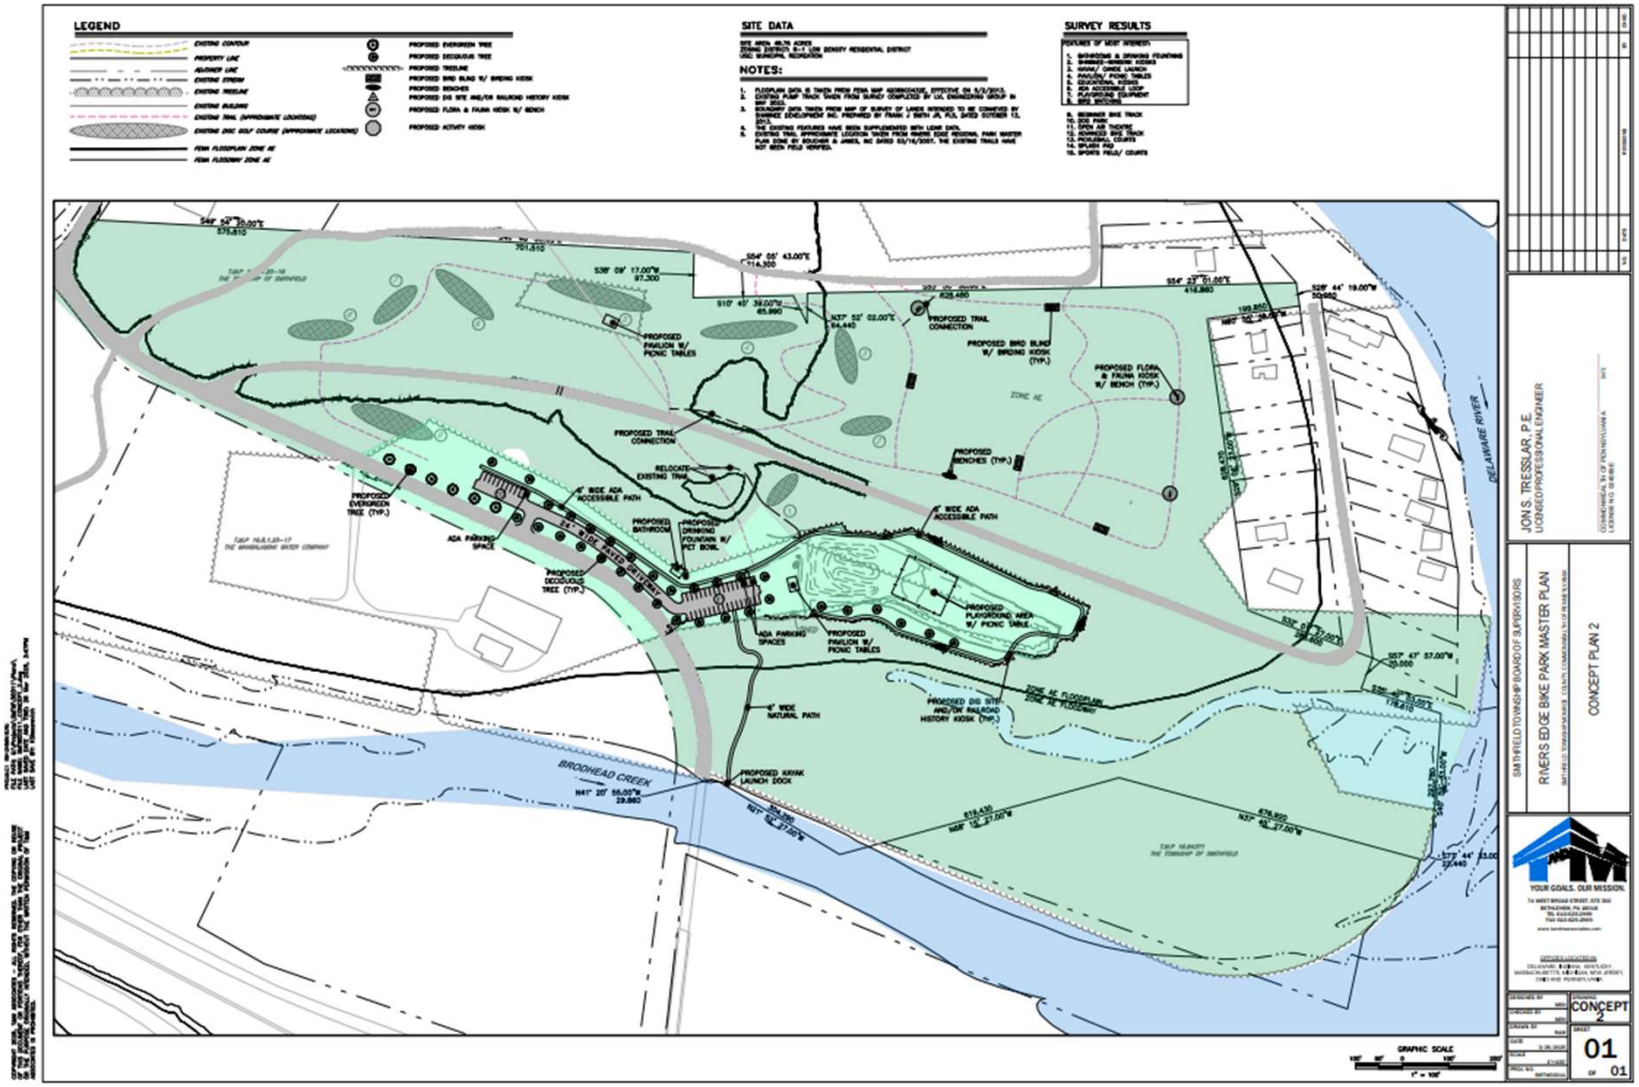
LEGEND
SITE DATA
SURVEY RESULTS
NOTES:
PROPOSED TRAIL CONNECTION
PROPOSED BIRD BLIND W/ BIRDING KIOSK (TYP.)
PROPOSED FLORA & FAUNA KIOSK W/ BENCH (TYP.)
PROPOSED BENCHES (TYP.)
PROPOSED PAVILION W/ PICNIC TABLES
RELOCATE EXISTING TRAIL
4' WIDE ADA ACCESSIBLE PATH
PROPOSED EVERGREEN TREE (TYP.)
ADA PARKING SPACE
PROPOSED BATHROOM
PROPOSED DRINKING FOUNTAIN W/ PET BOWL
PROPOSED DECIDUOUS TREE (TYP.)
ADA PARKING SPACES
PROPOSED PAVILION W/ PICNIC TABLES
PROPOSED PLAYGROUND AREA W/ PICNIC TABLE
PROPOSED DIG SITE AND/OR RAILROAD HISTORY KIOSK (TYP.)
4' WIDE NATURAL PATH
PROPOSED KAYAK LAUNCH DOCK
BRODHEAD CREEK
DELAWARE RIVER
ZONE AE
ZONE AE FLOODPLAIN
GRAPHIC SCALE
JON S. TRESSLAR, P.E.
LICENSED PROFESSIONAL ENGINEER
SMITHFIELD TOWNSHIP BOARD OF SUPERVISORS
RIVERS EDGE BIKE PARK MASTER PLAN
CONCEPT PLAN 2
YOUR GOALS. OUR MISSION.
CONCEPT 2
01
OF 01